LOT 6

INTEGRATED RESIDENTIAL DEVELOPMENT
Manly Street East Ballina

RAINFOREST RIDGE
KOVALAN Pty Ltd

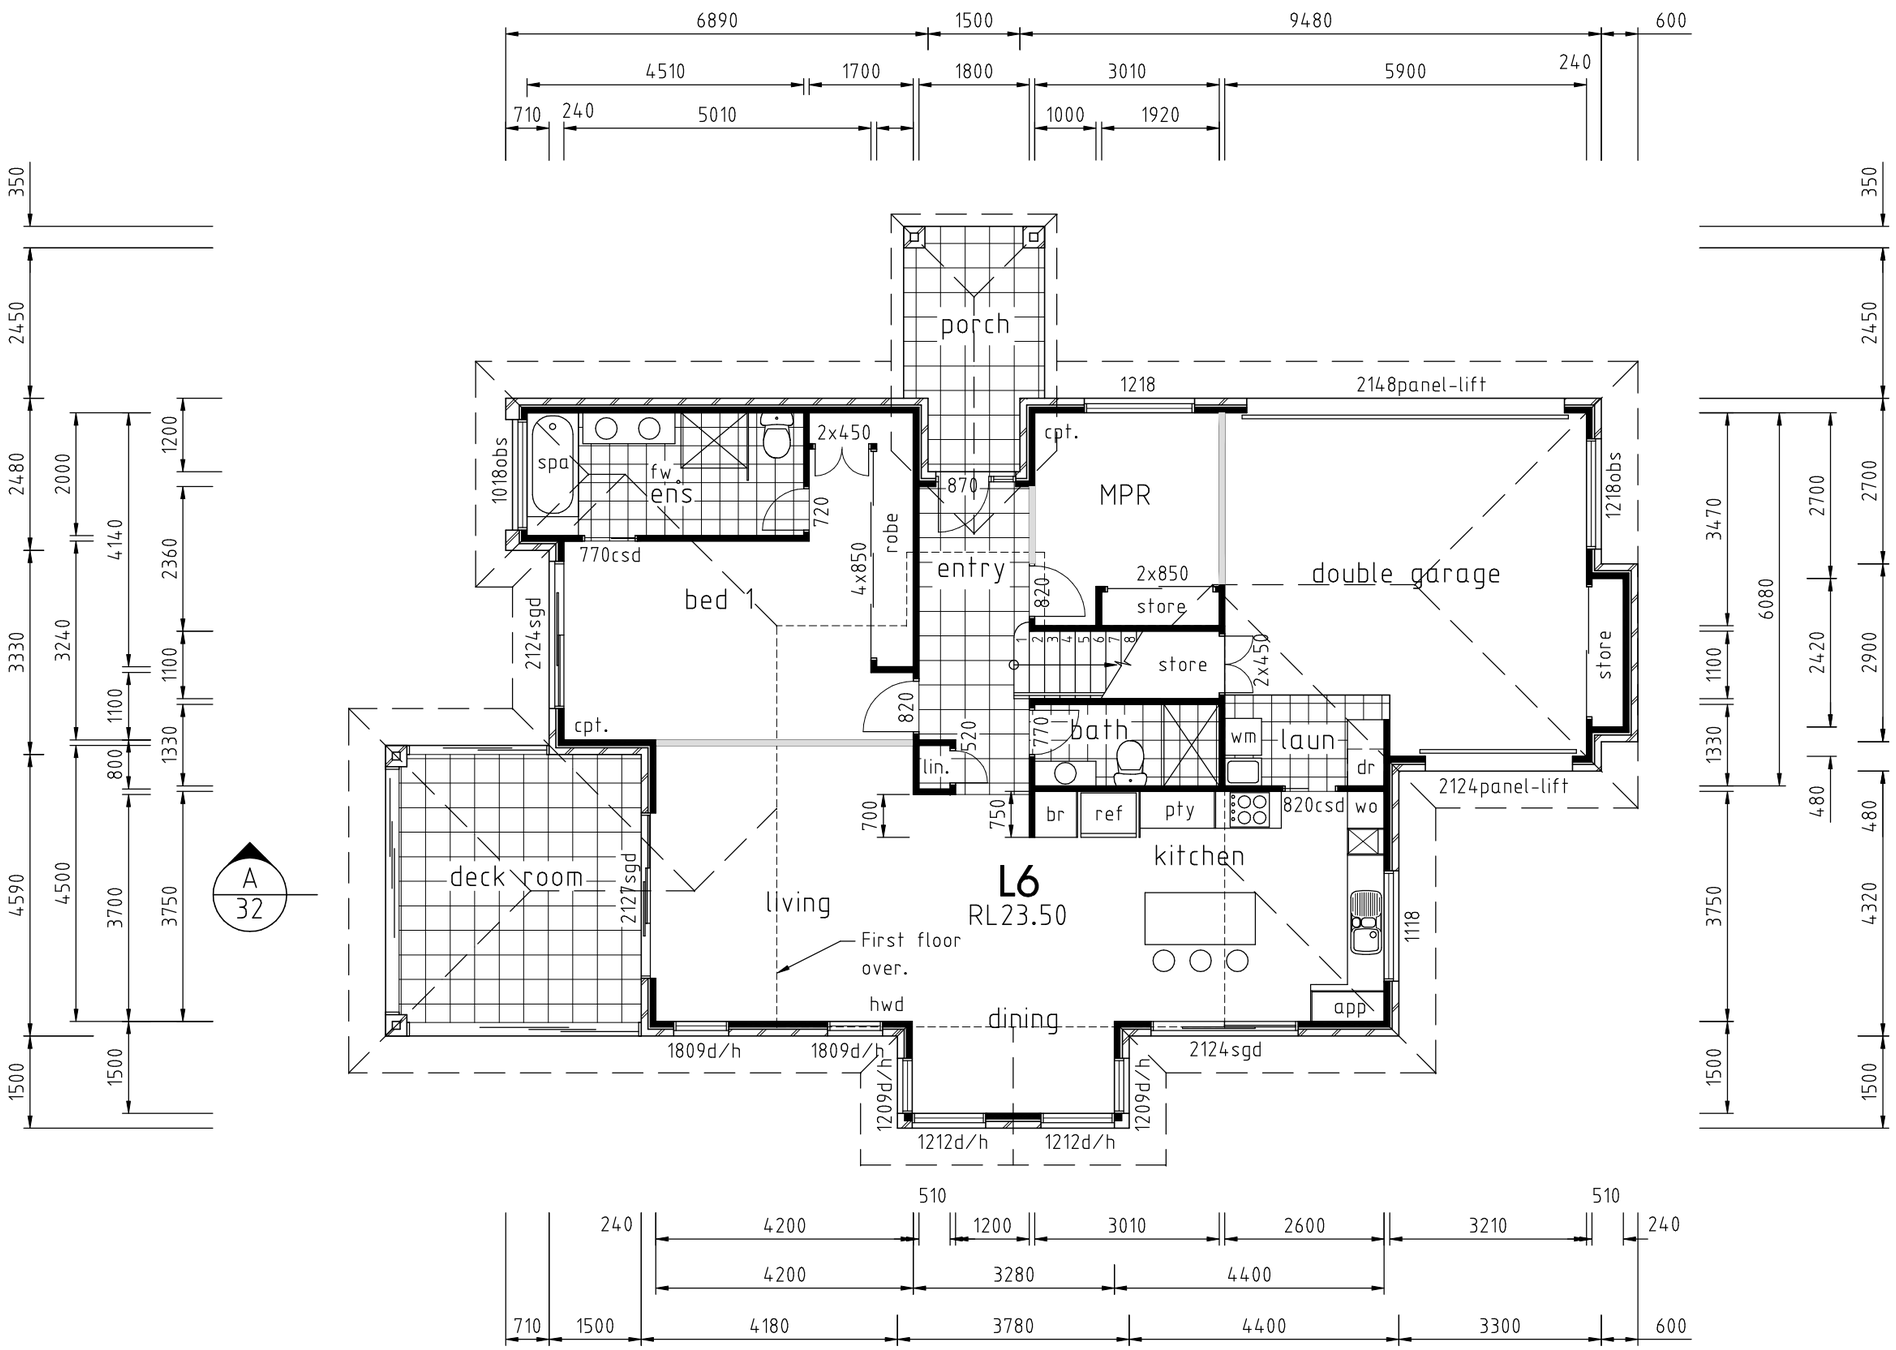

legend:

cpt	carpet
sgd	sliding glass door
wm	washing machine
pty	pantry
wo	wall oven
ref	refridgerator
lin	linen cupboard
st.	store
robe	built-in wardrobe

TABLE OF AREAS (m^2)

Description	Area
GF area	123.92
FF area	50.51
garage	40.50
deck	19.14
porch	8.24

GROUND FLOOR PLAN

No.	Details	
B	Original Issue	20.06.07
A	Builders Issue	12.12.06

Construction Certificate Stage 4

LOT 6
GROUND FLOOR PLAN

Scale - 1:100 (A3)

June 2007 | CC0603-28 | B

Building design:
BRET MADDEN DESIGN
1/8 Browning Street
Byron Bay Ph. 02 66856650
bret@internode.on.net

copyright © 2007